Speed Of Road MPH

30

Traffic Light Phasing	1 N/A	2 N/A
	3 N/A	4 N/A
Site Length In Meters	50m	
Shuttle Lane Width In Meters	3.25m	
All Red Times	1 N/A	2 N/A
	3 N/A	4 N/A

Traffic Management

Road Closure Diversion

Drawing Notes

SAFETY ZONE DIMENSIONS (S)
Permanent speed limit 30mph or less
Sideways safety zone 0.5m
Longways safety zone 0.5m
(Dimensions are minima)

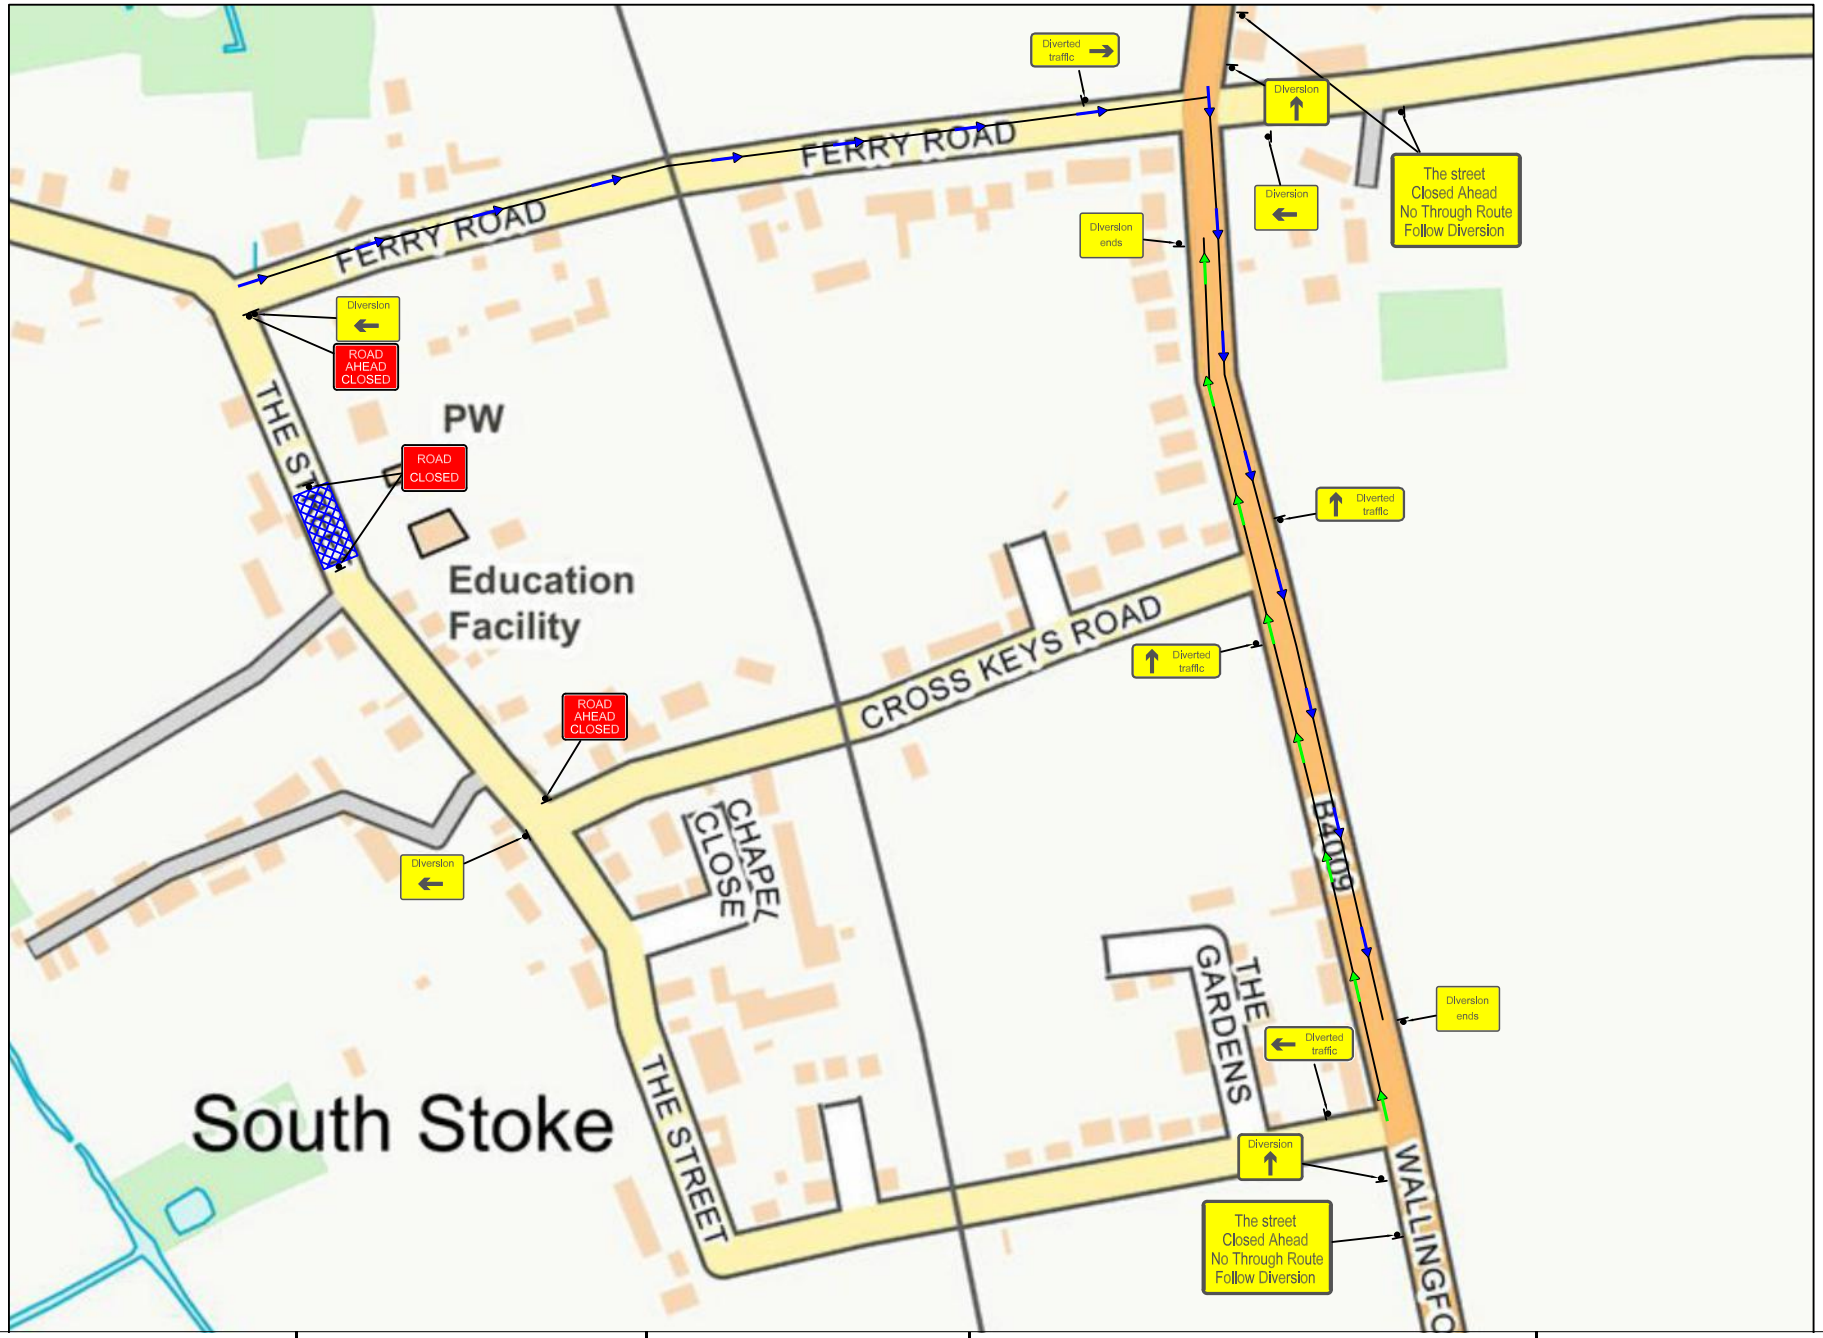

Paulsons Traffic Management

Client

INSTALCOM

All Works Shall Be Carried Out In Accordance With The Safety At Streetworks And Code Of Practise 2013

KEY

- Traffic sign
- Traffic cone
- Traffic signals to Diagram 3000.1
- Working Space
- Pedestrian Barrier

Site Address

The St, Reading
RG8 0JS

Drawing No
PTM/INST/0796

Original drawing size A4 - NTS

Drawn By | Date